DR-150
August 2012

Duck River Electric Membership Corporation

Requirements for Underground Residential Service

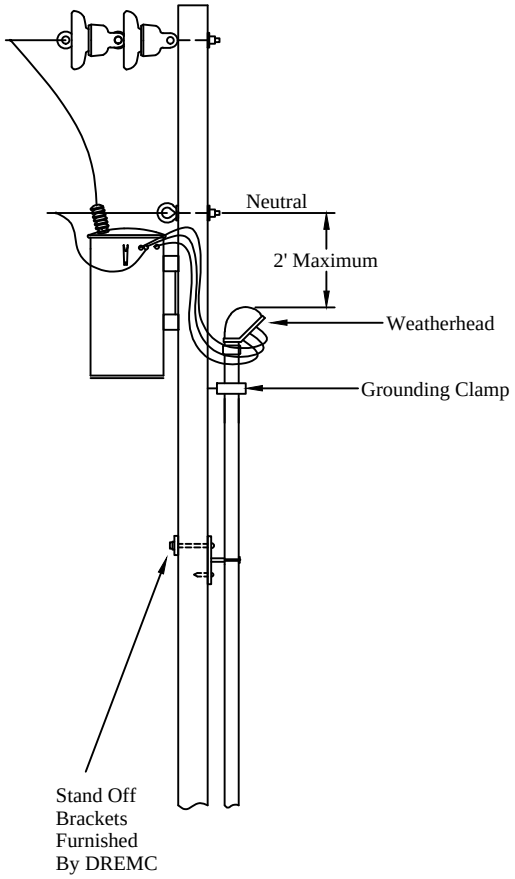

Member to Furnish & Install

- Metallic Rigid Conduit & Straps on Exterior Wall
- Schedule 40 Electrical PVC between elbows
- Minimum 24" Radius Metallic Rigid Sweeps
- Install Pull Rope in Conduit (1/4" Polypropylene)

Member to Furnish & Leave by Pole

- Metallic Rigid Conduit Per Specified Size & Length
- Weatherhead
- Conduit Grounding Clamp

Metallic Rigid Conduit Length

- Conduit Length _____
  (DREMC Engineer to specify length)

Conduit Size
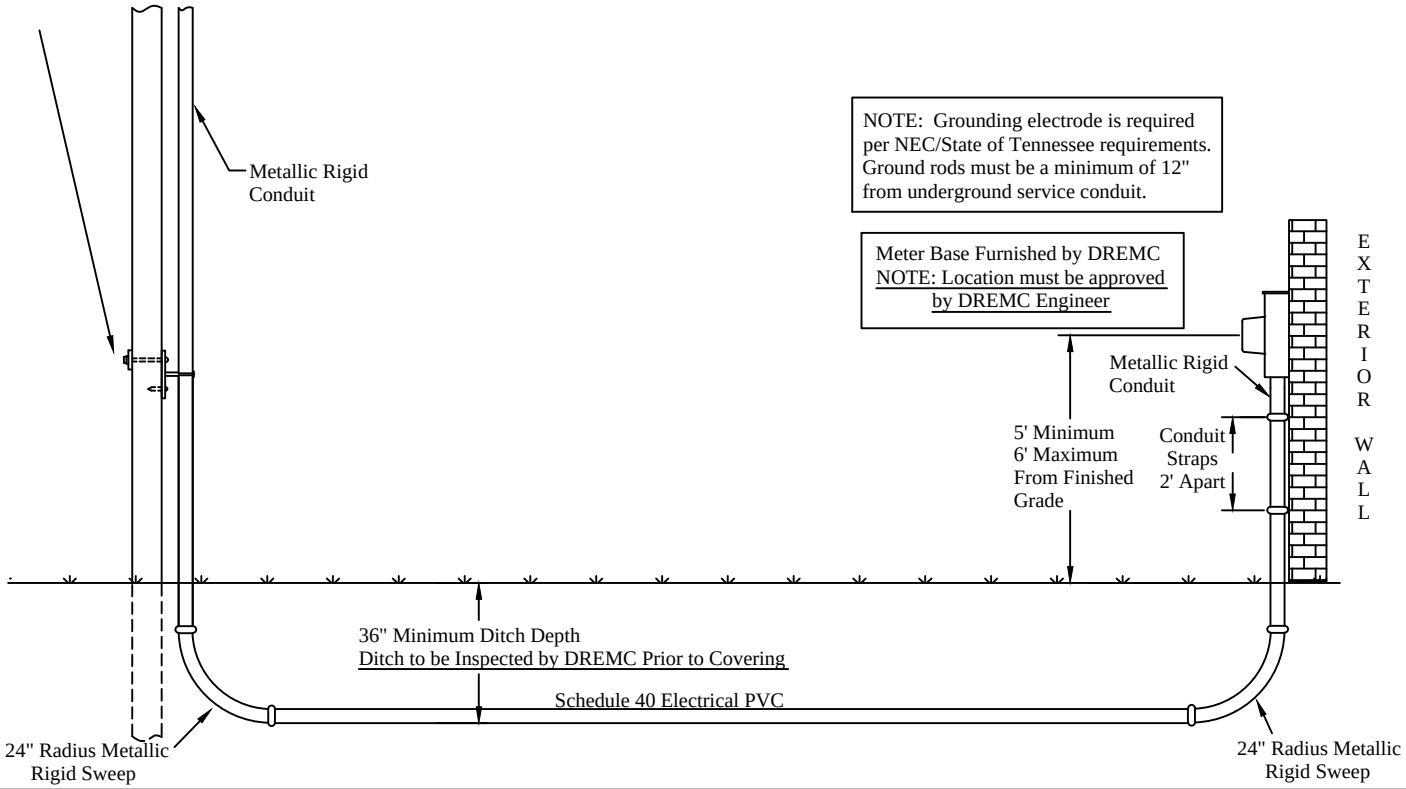
- 225 Amp or less - 2 1/2"
- 400 Amp - 3 1/2"
- 600 Amp - 4" (Unless specified differently by DREMC Engineer)